SCHOOL RIGHT SIDE COURTYARD

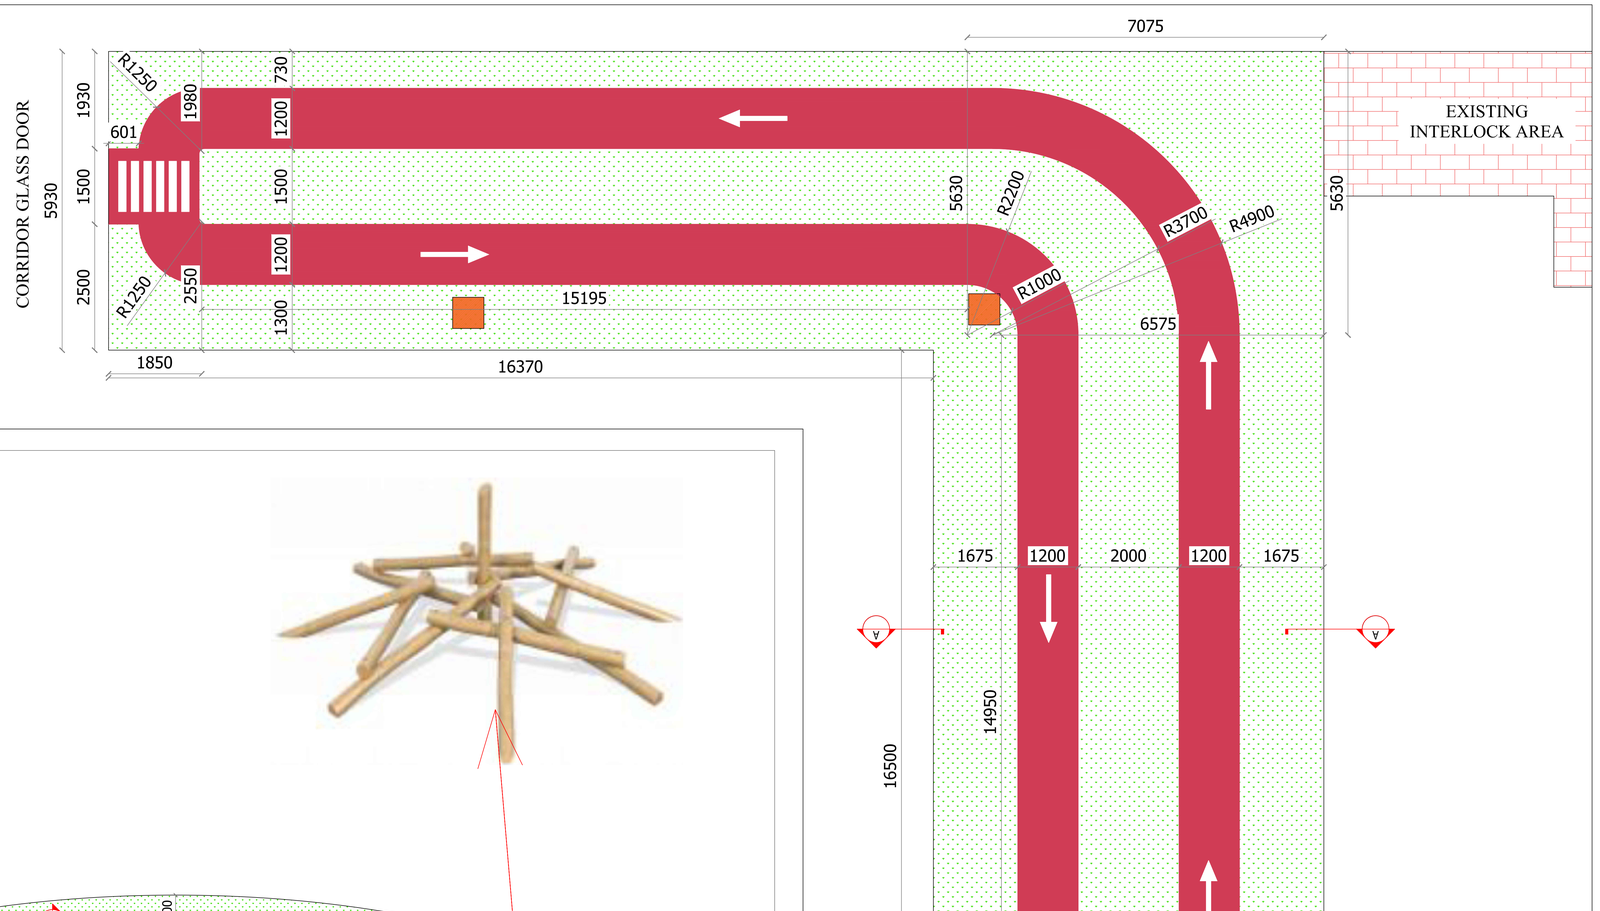

SCHOOL LEFT SIDE COURTYARD

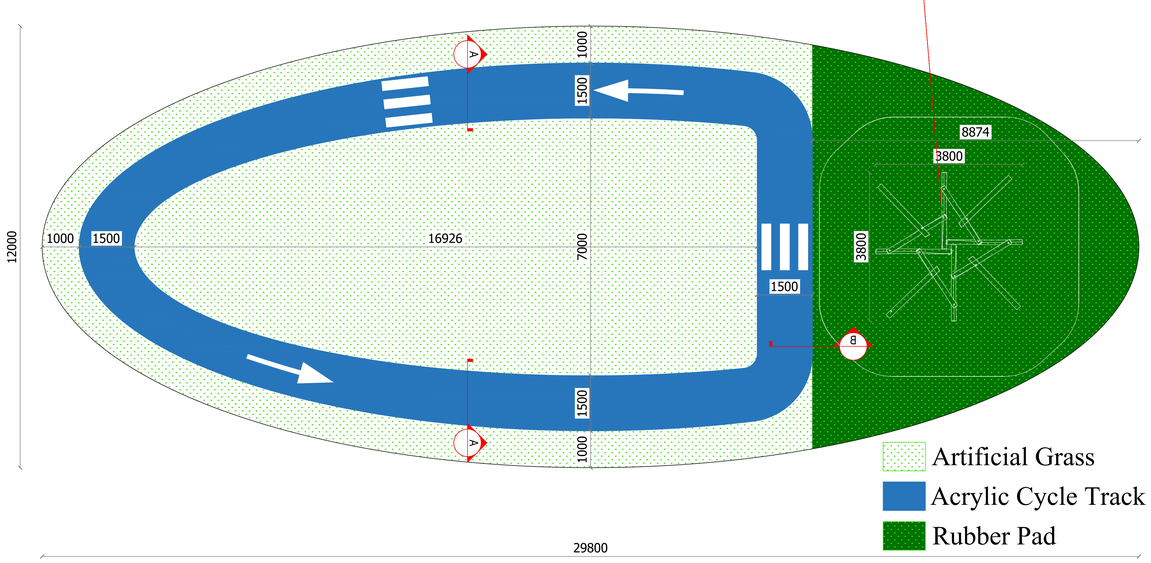

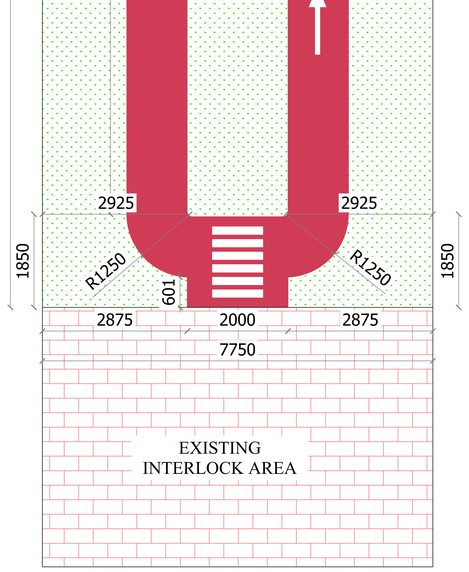

COMPOUND WALL GATE

Key Plan:-

Legend:-

ARTIFICIAL GRASS,

EPDM RUBBER FLOOR

ACRYLIC FLOOR

PLAY EQUIPMENT

Drawn By :	Eng.Sidheeque	Project: SCHOOL COURTYARD ,ABU DHABI	Client:	Sub contractor: ANFIELD ENGINEERING YOUR DREAMS SPORTS | LEISURE | LANDSCAPE	Client approval
Date :	10/05/25				Name: / Designation:
Sheet No :	1 OF 1	Title: PROPOSED GROUND FLOOR KG OUTDOOR PLAY GROUND			Signature: / Stamp:
DWG No :	AN/DWG/...			Checked By : Eng: Abdul Majeed	Comments :
Rev :	00				